


Parcel Custodians Kind of Date of Grantor. Grantee. Recorded Middlesex County
 No. No. Instrument. F R R Co. Book Page Date
 13-11 5-416-4 Location 408 21 1848 Benjamin Howard 565 308 Oct. 6, 1849
 2 " 8081 " " " John Hodgman 565 308 " " "

Remarks.

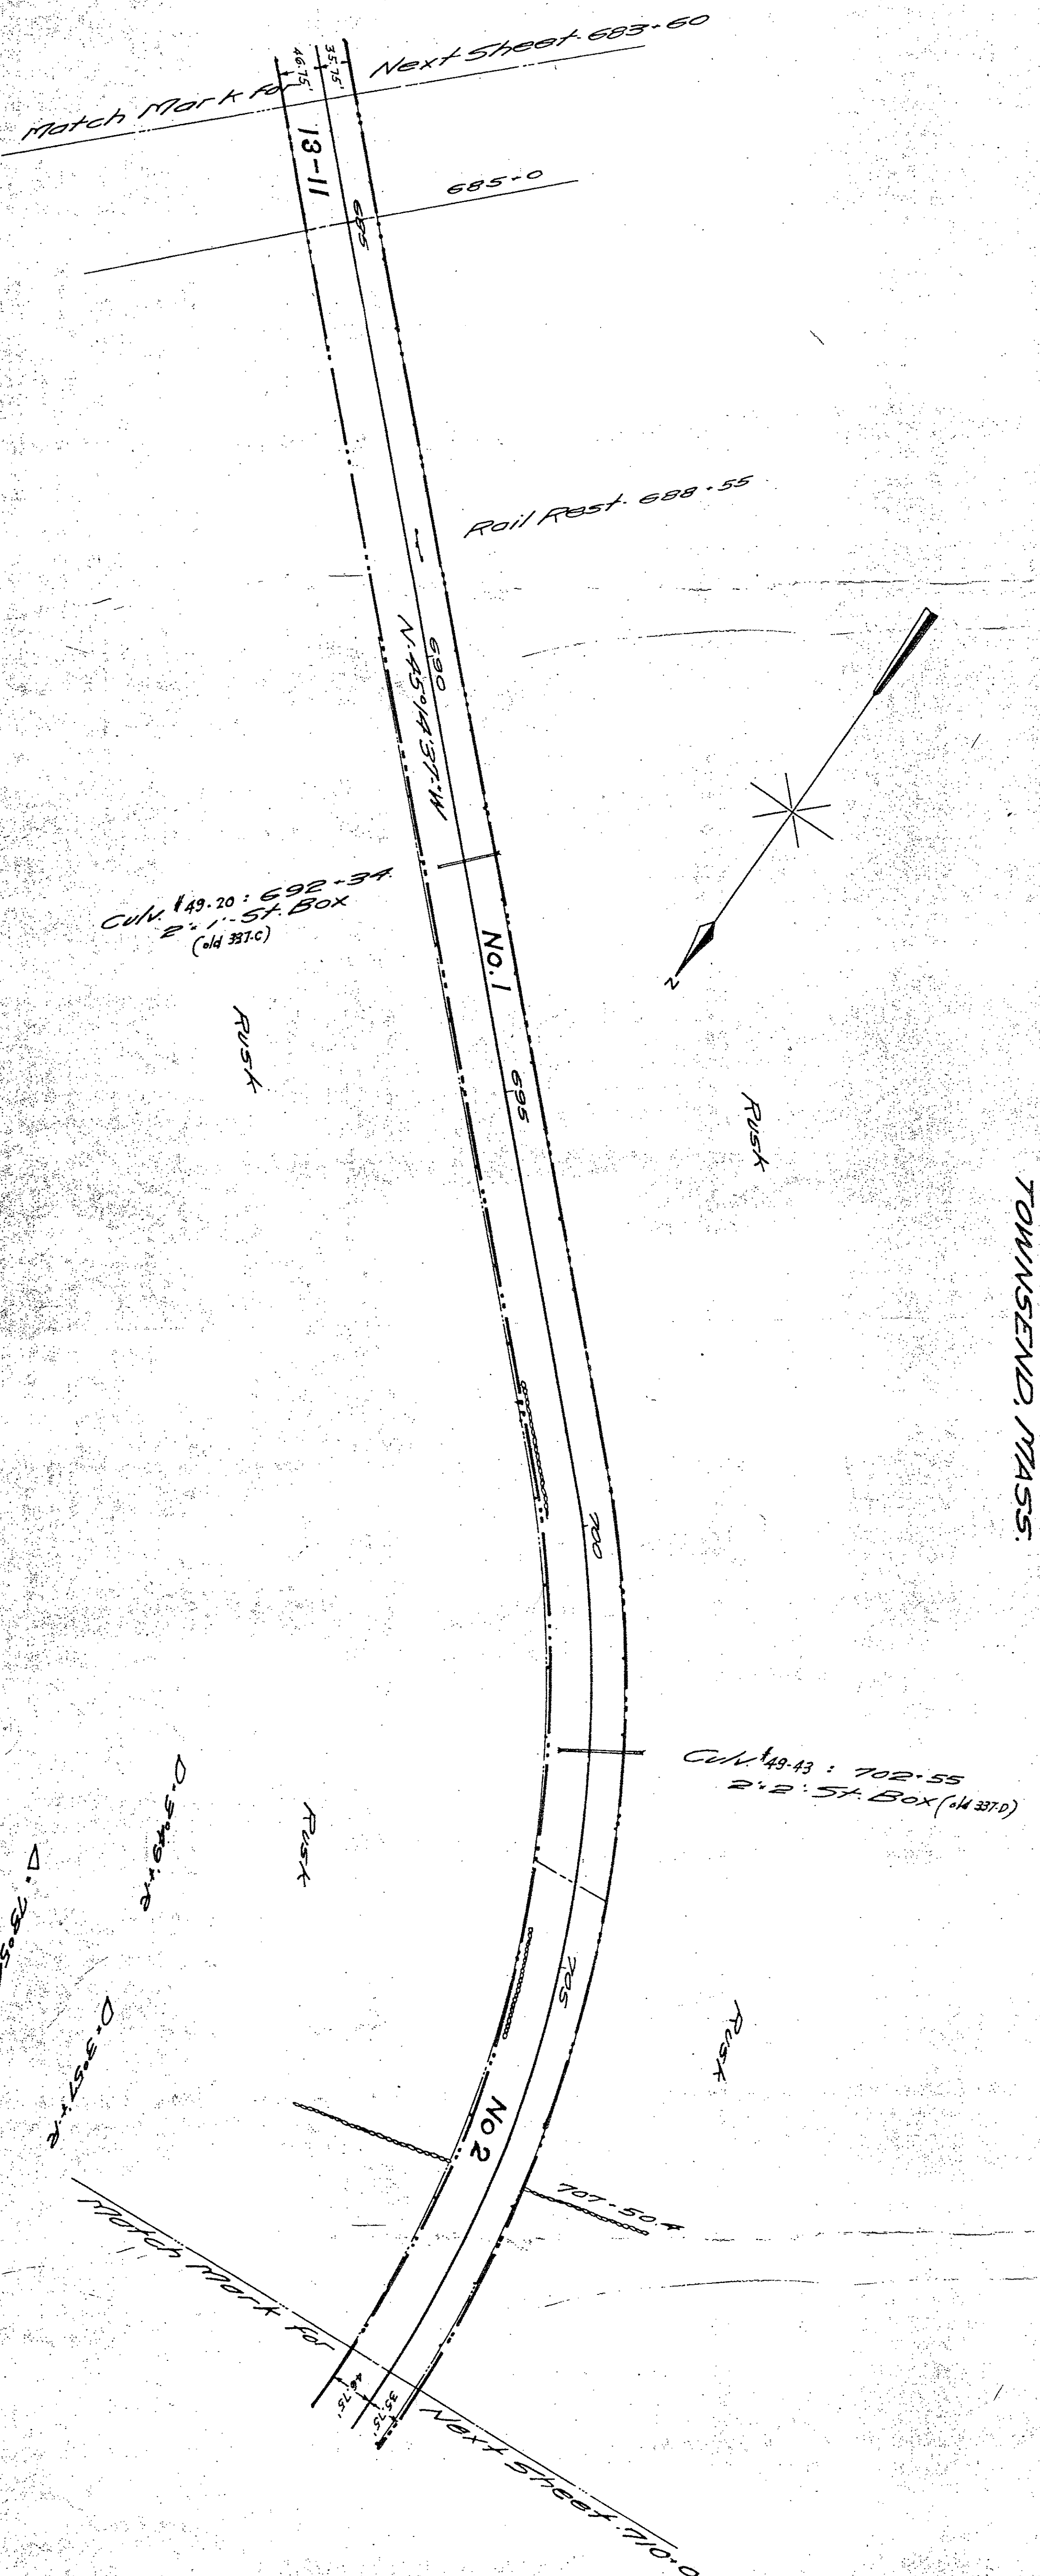

TOWNSEND, MASS.

REVISED TO	LAND LINES
Feb. 1972	Mar. 1920

Sheet No. 14 of fifteen sheets of Fitchburg R.R. Co. Fitchburg Division Branch, from survey station 683-60 to survey station 700-0.
 KCS: [Signature]
 Valuation Engineer.

Property Line Shown
 thus ————
 or thus ————
 Graphic Scale
 0 100
 0 100

LAND IN MASSACHUSETTS
 Robert W. Meserve and Benjamin H. Lacy,
 Trustees of the Property of the Boston
 and Maine Corporation to the
 Massachusetts Bay Transportation Authority
 Scale: 1"=100' Date: Dec. 1, 1975

RIGHT-OF-WAY AND TRACK MAP
 FITCHBURG R. R. CO.

Operated by the
 BOSTON AND MAINE R.R.

STATION 683-60 TO STATION 700-0
 SCALE: 1"=100-FT. JUNE 30, 1914

Office of Valuation Engineer
 Boston, Mass.