


No.	Questions	Kind of	Date of	Grantee	Grantee	Recorded	Remarks
No.		Instrument				Book Page	
2-8	F 8044	Quit	Jan 8 1896	Town of Groton		506 4/5	Mar 17 1899
1	" 8050	Agreement	Jan 31 1897	Oliver Johnson et al		506 4/5	June 16 1897
2	" 8056	Agreement	Jan 15 1898	Oliver Johnson et al		507 65	Oct 17 1898
3	" 8061	Agreement	Mar 26 1897	Oliver Johnson et al		508 4/5	June 16 1897
4	" 8065	Agreement	Mar 26 1897	Oliver Johnson et al		508 4/5	June 16 1897
5	" 8068	Agreement	Mar 26 1897	Oliver Johnson et al		508 4/5	June 16 1897
6	" 8068	Agreement	Mar 26 1897	Oliver Johnson et al		508 4/5	June 16 1897
7	" 8105	Agreement	Mar 26 1897	Oliver Johnson et al		508 4/5	June 16 1897
8	" 8059	Agreement	Mar 26 1897	Oliver Johnson et al		508 4/5	June 16 1897
9	" 8059	Agreement	Mar 26 1897	Oliver Johnson et al		508 4/5	June 16 1897
11	" 8042	Quit	Jan 8 1896	Town of Groton		510 3/4	Aug 24 1897
11	" 11736	Indenture	Jan 2 1894	Oliver Johnson et al		510 3/4	Aug 24 1897
1-38	" 12461-B	Indenture	Dec 24 1897	Oliver Johnson et al		510 3/4	Aug 24 1897



GROTON MASS.

REVISION TO

DATE	BY	REVISION
6-27-98	CHANCE	CHANCE

REVISION TO

DATE	BY	REVISION
6-27-98	CHANCE	CHANCE

Sheet No. 3 of Fifteen sheets of Fitchburg R.R. Co. Fitchburg Division, Groton Branch, from survey station 102+00 to survey station 155+80.

Office of Station Engineer
Boston, Mass.

RIGHT-OF-WAY AND TRACK MAP
FITCHBURG R.R. CO.
Operated by the
BOSTON AND MAINE R.R.
STATION 102+00 TO STATION 155+80
SCALE: 1/4" = 100' FT
JUNE 30, 1904

Office of Station Engineer
Boston, Mass.