Parcel No.	Custodians No.	Kind of Instrument	Date of Instrument	Grantor	Grantee	Recorded Middlesex County Book	Page	Date	Remarks
5-11	F. 6023	F. War.	Aug. 25 1847.	S. Parker Dodge.	P. & S. R. R. Co.	516	371	Aug. 28, 1847.	
1	C.C. 13-4-11	C.C. Decree	Sept. 6 "	Town of Groton.	"	County Comm. Sept. Term		1848	Case #12. Right to cross Highway at grade. Highway discontinued. Case #17.
2	C.C. 13-4-11	C.C. Decree.	Sept. 6 1847.	" " "	"	County Comm. Sept. Term		1847.	Case #12. Right to cross Highway at grade.
"	" 5-15	"	" 4 1848	" " "	"	"		1848	Highway discontinued. Case #17.
3	F. 6104	F. War	June 6 1848	Stephen S. Stone.	"	539	308	July 18, 1848	
4	" 6073	"	Sept. 27 1849	Asa Prescott. et al.	"	576	55	Dec. 11. 1849	

GROTON MASS.

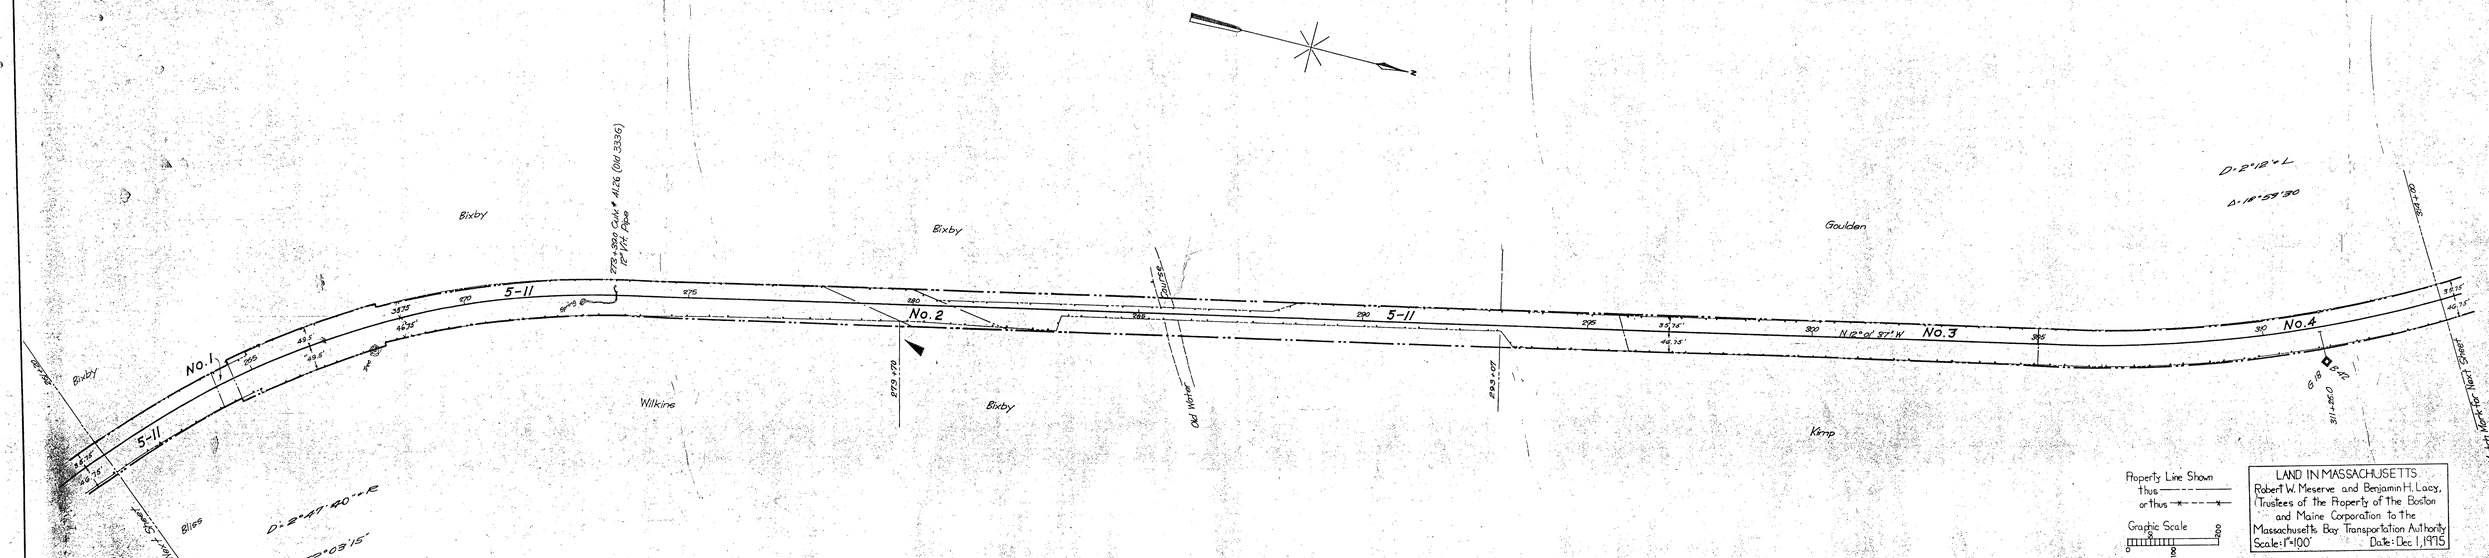

Property Line Shown thus ——— or thus —×—×—

Graphic Scale 0 100 200

LAND IN MASSACHUSETTS
Robert W. Meserve and Benjamin H. Lacey, (Trustees of the Property of The Boston and Maine Corporation to The Massachusetts Bay Transportation Authority
Scale: 1"=100' Date: Dec 1, 1975

REVISED TO	
PHYSICAL FEATURES	LAND LINES
Feb 28 1972	Mar 1920

Sheet No. 6 of Fifteen sheets of Fitchburg R.R.Co. Fitchburg Division Greenville Branch, from survey station 261+20 to survey station 314+0.

Valuation Engineer.

RIGHT-OF-WAY AND TRACK MAP
FITCHBURG R. R. CO.
Operated by the
BOSTON AND MAINE R.R.
STATION 261+20 TO STATION 314+0
SCALE: 1 IN. = 100 FT. JUNE 30, 1914.
Office of Valuation Engineer. Boston, Mass.

2/11

V86.aM 6

T-0-60	General Revision	Div. O.E.
6-23-46	Corr. Remembered	DIVIDE
DATE	CHANGE	SKETCH

Lawrence B Boyd