


Parcel	Custodian	Kind of	Date of	Grantor	Grantee	Recorded	Remarks
No.	No.	Instrument	Instrument			Book Page	
6-4	F. 6072	F. Mor.	Sept 27, 1849	Asa Prescott et al.	F 9-5 R R Co.	576	Not recorded.
1	"	B136	Recorded Jan. 25, 1847	Hannah W. Wyman.	"	576	Not recorded.
2	"	B122	F. Mor.	Joseph Warner.	"	576	Not recorded.
3	"	B127	F. Mor.	Abijah Wilbur.	"	576	Not recorded.
4	"	B108	Recorded Jan. 25, 1847	George W. Terrell.	"	576	Not recorded.
5	"	B013	Recorded Jan. 25, 1847	Lafayette Blood.	"	576	Not recorded.
6	"	B106	Recorded Jan. 25, 1847	George W. Terrell.	"	576	Not recorded.
7	"	F. Mor.	July 21	"	"	576	Not recorded.



Property Line Shown
thus ————
or this ————
Graphic Scale
0 100
Feet

LAND IN MASSACHUSETTS
Robert W. Meserve and Benjamin H. Lacy,
Trustees of the Property of the Boston
and Maine Corporation to the
Massachusetts Bay Transportation Authority
Scale: 1"=100'
Date: Dec. 1, 1915

RIGHT-OF-WAY AND TRACK MAP
FITCHBURG R.R. CO.

Operated by the

BOSTON AND MAINE R.R.

STATION 314+0 TO STATION 366+20
SCALE: 1"=100'-0"

Office of Location Engineer,
Boston, Mass.

REVISION TO	PHYSICAL FEATURES	LAND LINES
126-28-1922	11/20/1922	11/20/1922

DATE	REVISION	BY
6-28-16	General/Revision	W.H.C.
6-28-16	General/Revision	W.H.C.
6-28-16	General/Revision	W.H.C.

Sheet No. 7 of fifteen sheets of Fitchburg R.R. Co.
Fitchburg Division Greenfield Branch, from survey station
314+0 to survey station 366+20.

W.H.C.
Location Engineer

Lawrence B. B. B.

